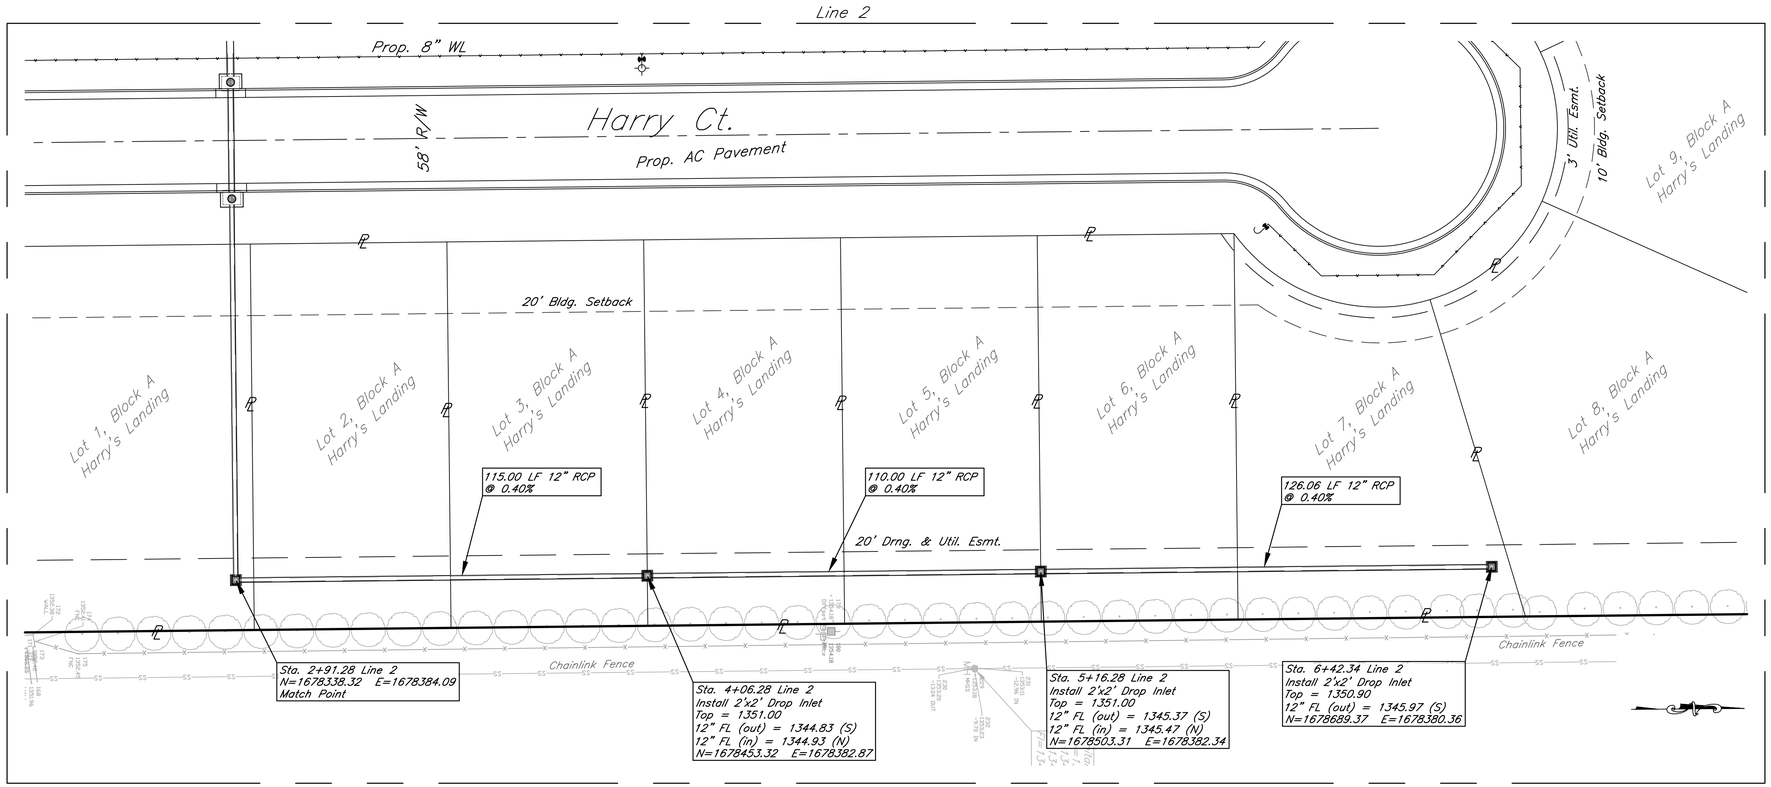

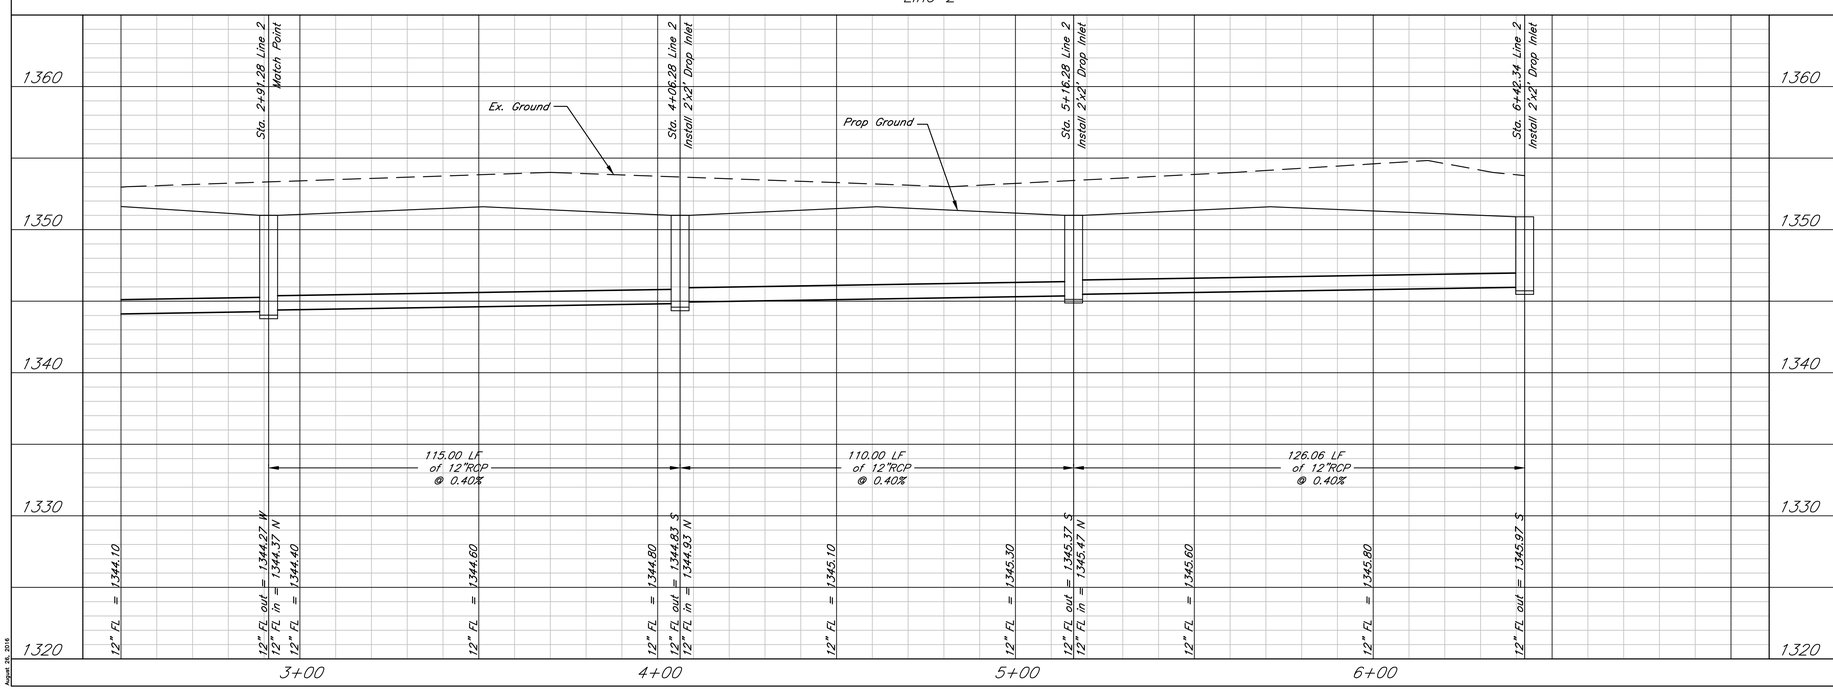

VERTICAL SCALE
(IN FEET)
1 inch = 5 ft.

HORIZONTAL SCALE
(IN FEET)
1 inch = 20 ft.

KIRK E. MILLER
LICENSED
11283
KANSAS
PROFESSIONAL ENGINEER

DATE: 8.26.2016

THIS SHEET HAS BEEN SIGNED, SEALED AND DATED ELECTRONICALLY

Lots 1-24, Block A, Harry's Landing Addition

SWS Line 2

Wichita, Kansas

KEMILLER ENGINEERING PA
117 E. Lewis, Wichita, KS 67202 (316)264-0242

PROJECT NUMBER			
472-85291 (766370)			
KEM NO. 15184	FILE	DATE 03/2016	SHEET 9
DESIGN KM	DRAWN MP	REVISED 08/2016	

August 26, 2016